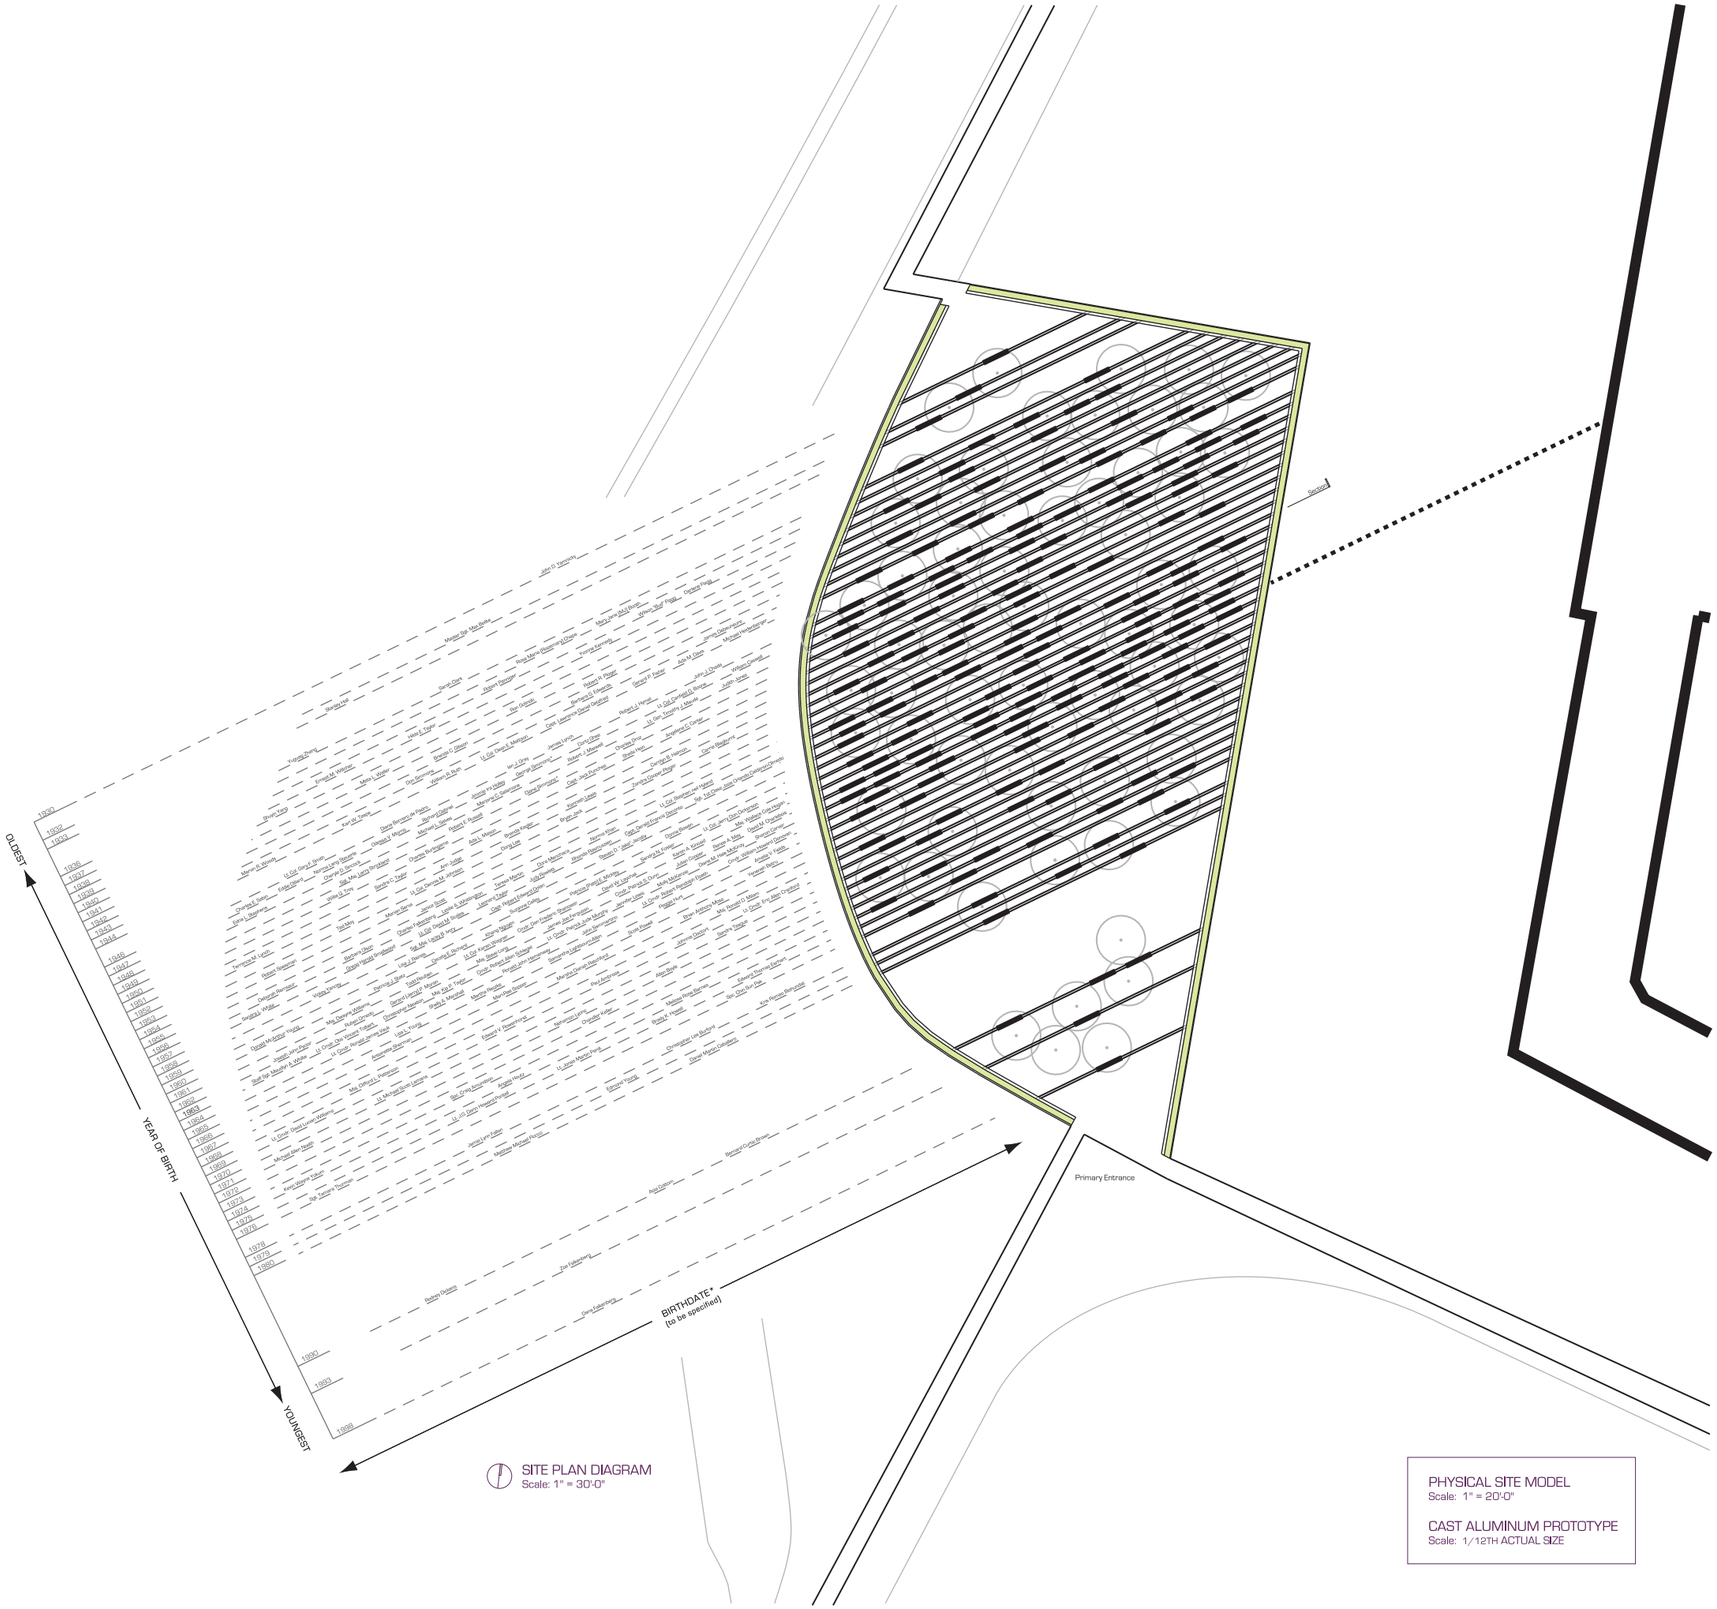

SITE PLAN DIAGRAM
Scale: 1" = 30'-0"

PHYSICAL SITE MODEL
Scale: 1" = 20'-0"

CAST ALUMINUM PROTOTYPE
Scale: 1/12TH ACTUAL SIZE