NOTES

1. EXISTING FEATURES, STRUCTURES, AND TOPOGRAPHY WERE COMPILED BY PHOTOGRAMMETRIC METHODS FROM AERIAL PHOTOGRAPHY DATED OCTOBER 1990 BY SPRINGFIELD ENGINEERING CORPORATION.

2. ALL ELEVATIONS ARE IN FEET AND REFERENCE THE NATIONAL GEODETIC VERTICAL DATUM OF 1929 (NGVD29).

LEGEND

- 1' CONTOUR
- 5' CONTOUR
- SPOT ELEVATION
- PROP. LINE/EASEMENT
- TREE
- TREE LINE
- GUARD RAIL
- LANDSCAPE ENVELOPE (NON-LOAD BEARING AREA)
- LANDSCAPE AND MEMORIAL ENVELOPE (LOAD BEARING AREA)
- LANDSCAPE AND MEMORIAL ENVELOPE (NON-LOAD BEARING AREA)

ABBREVIATIONS

ASPH	ASPHALT
AC	ASPHALT CURB
CONC	CONCRETE
CC	CONCRETE CURB
CSW	CONCRETE SIDEWALK
LT	LIGHT
PROP	PROPERTY

GRAPHIC SCALE IN FEET
30 0 30 60

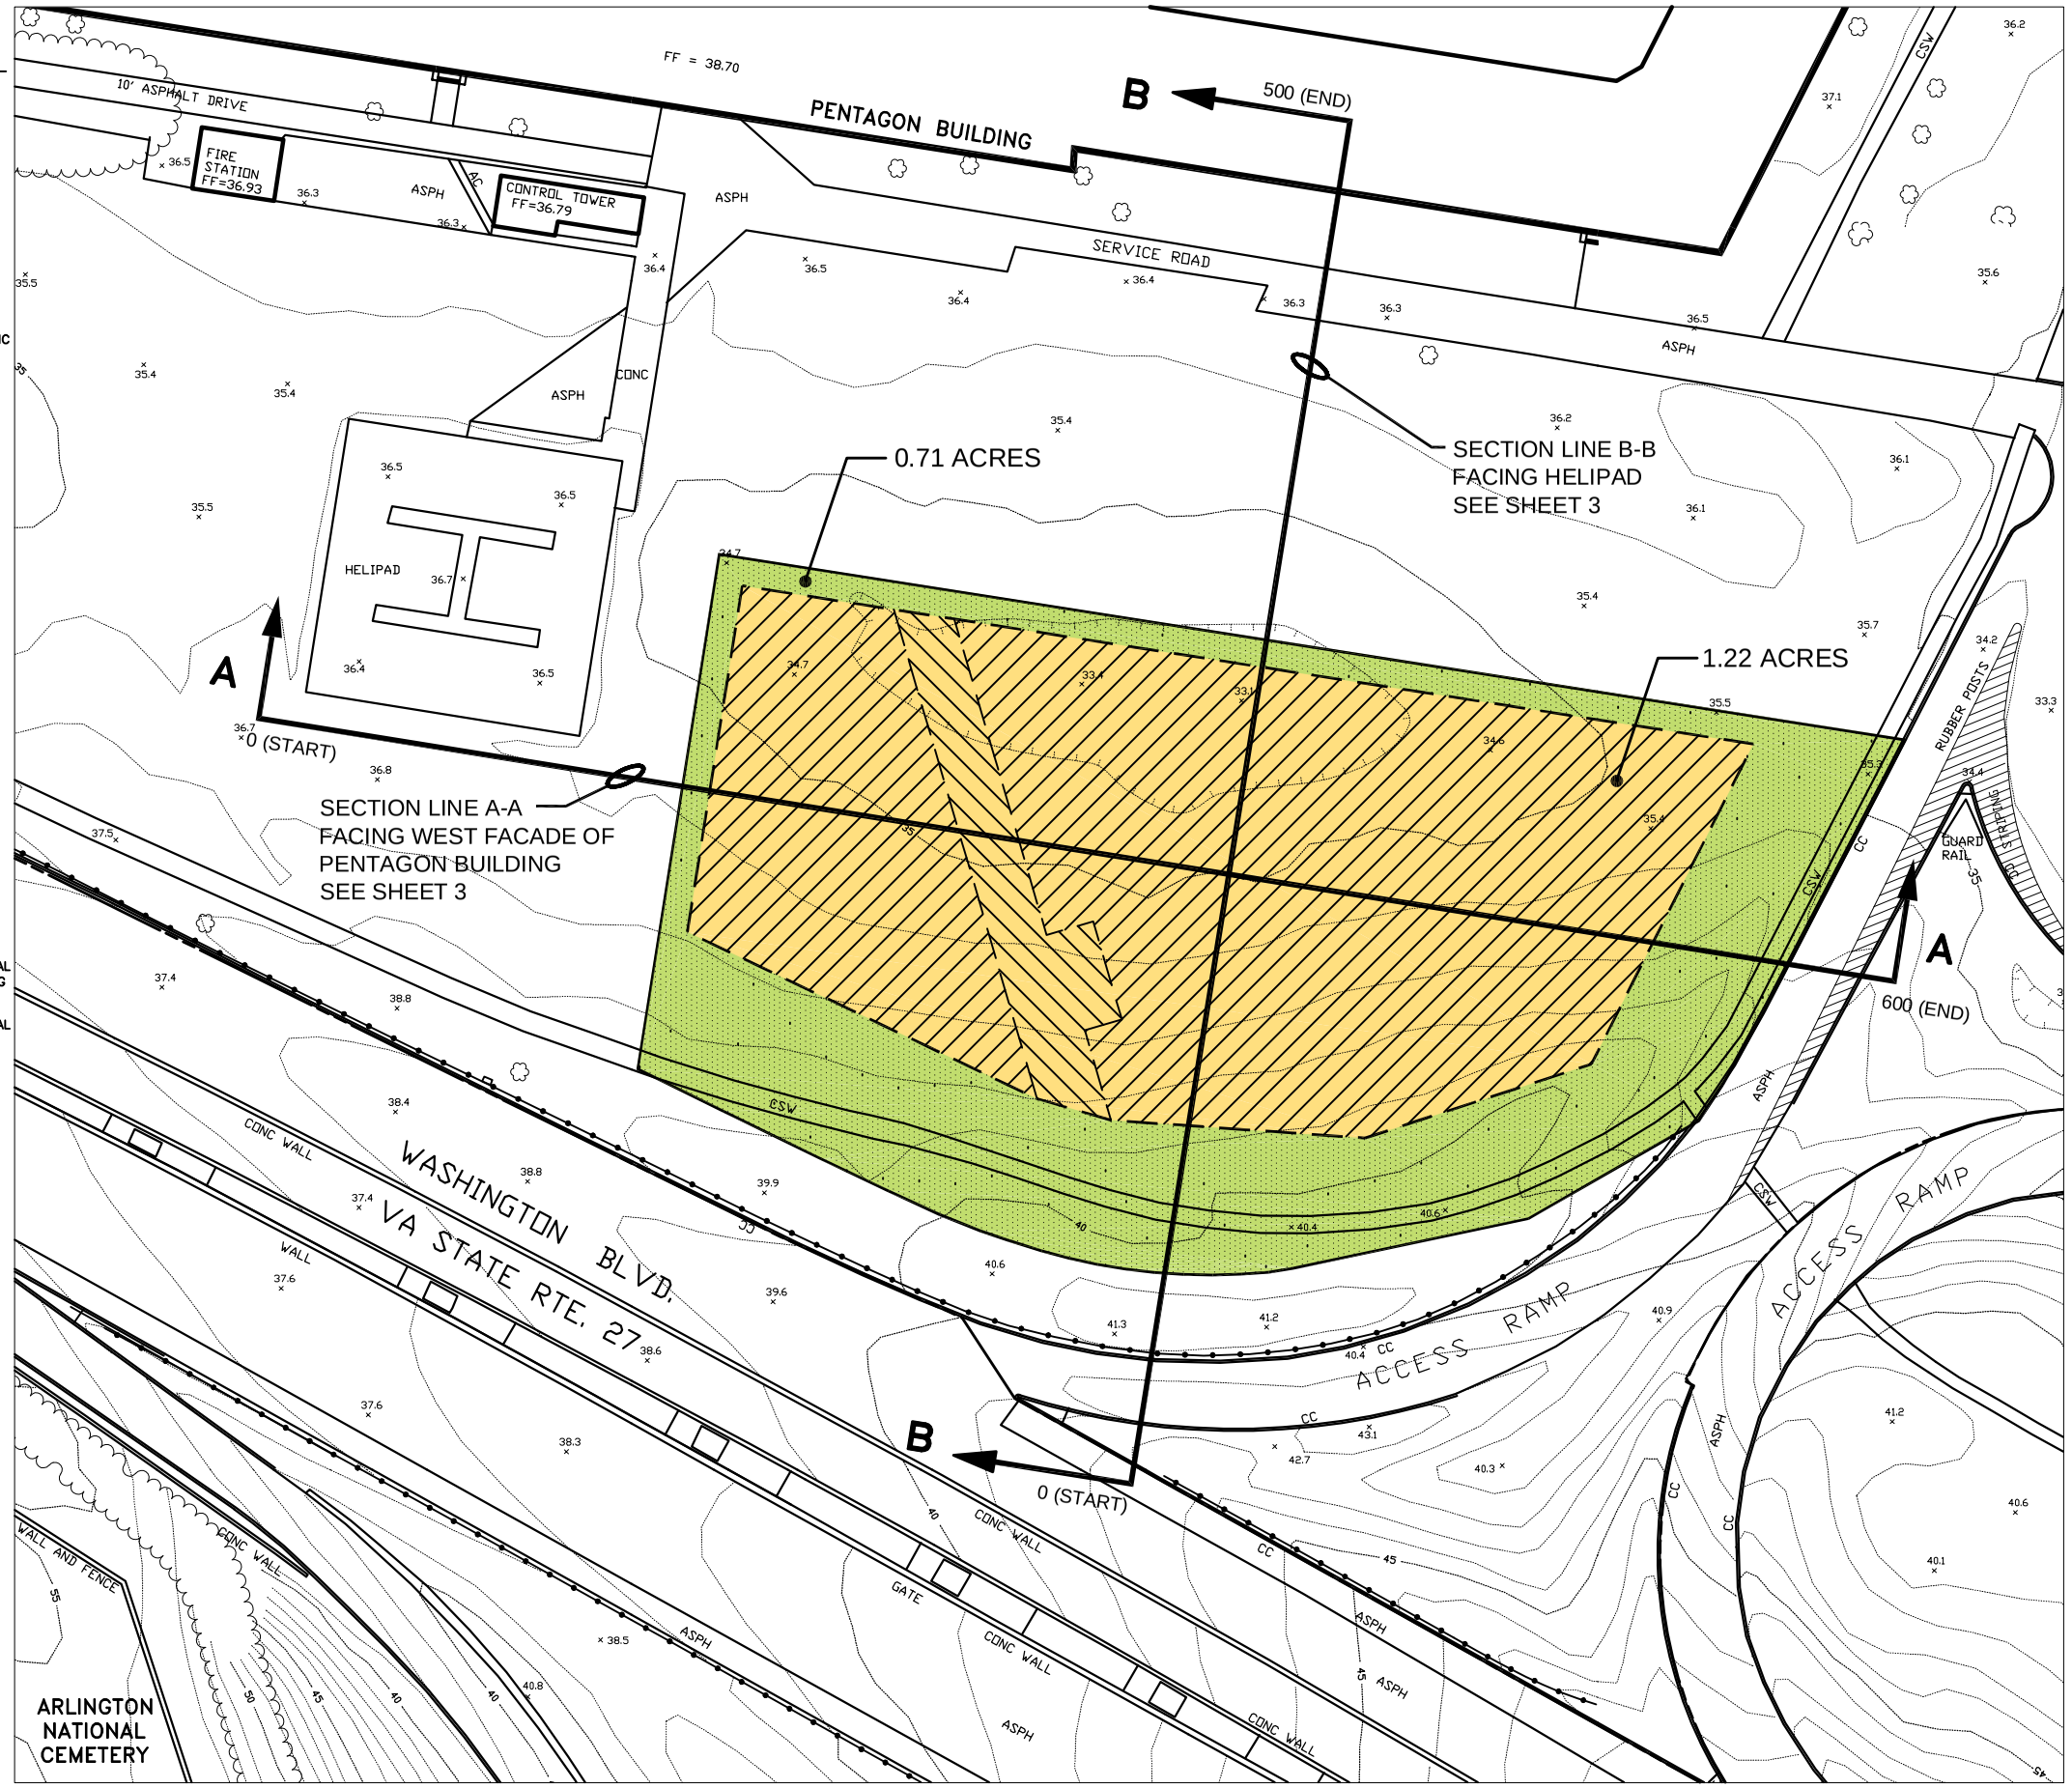

US Army Corps of Engineers
Baltimore District

SYMBOL	REV.	DATE	DESCRIPTION	BY

U.S. ARMY ENGINEER DISTRICT, BALTIMORE
CORPS OF ENGINEERS
BALTIMORE, MARYLAND

PLATE	DRAWING NUMBER	FILE NAME
2		

SCALE: AS SHOWN | DATE: JUNE 2002 | PLT SCALE: 1"= 30'

ARLINGTON, VIRGINIA
PENTAGON MEMORIAL

SITE PLAN

Sheet Number:
2