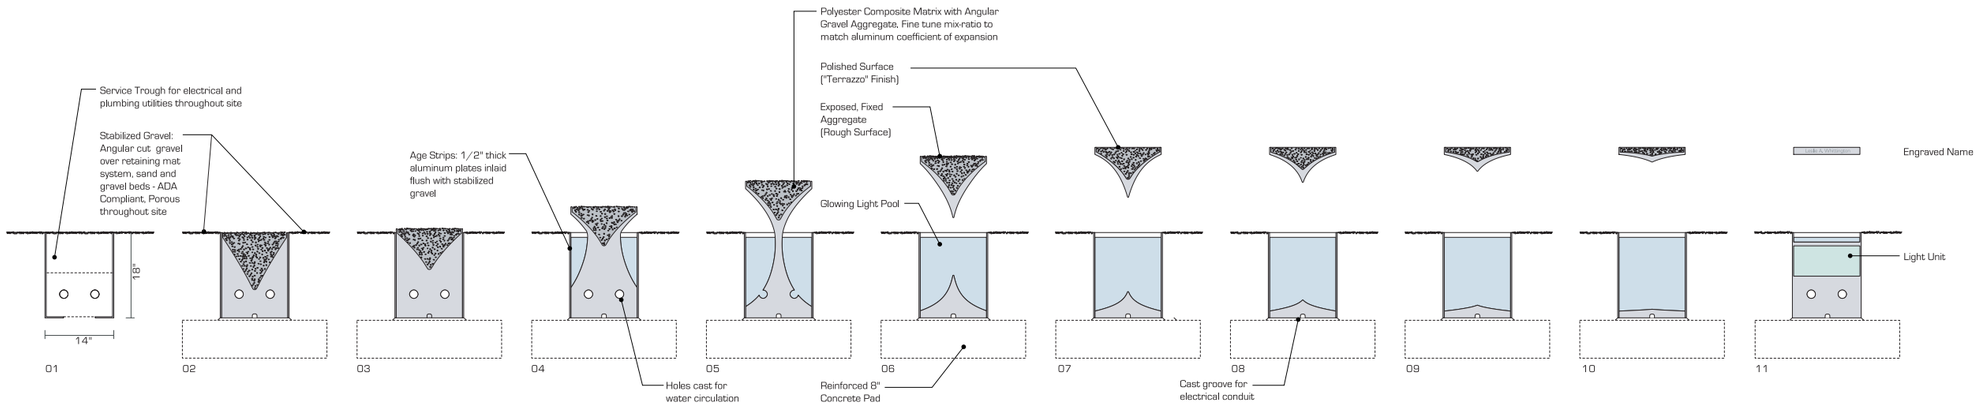

CROSS SECTIONS THROUGH MEMORIAL UNIT
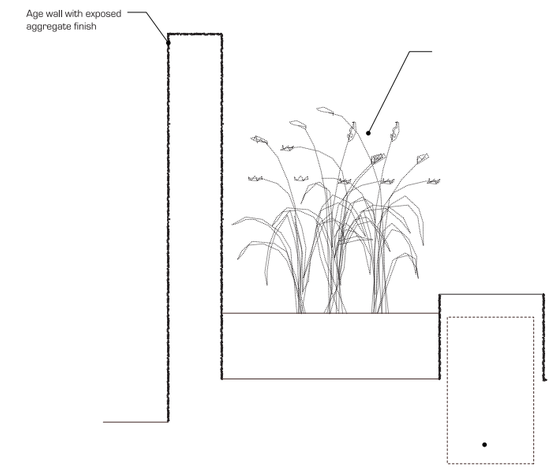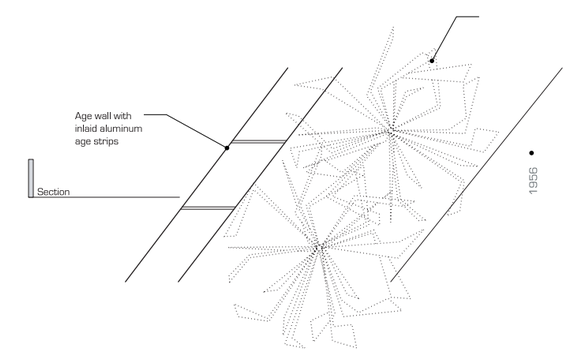
Scale: 3/4" = 1'-0"