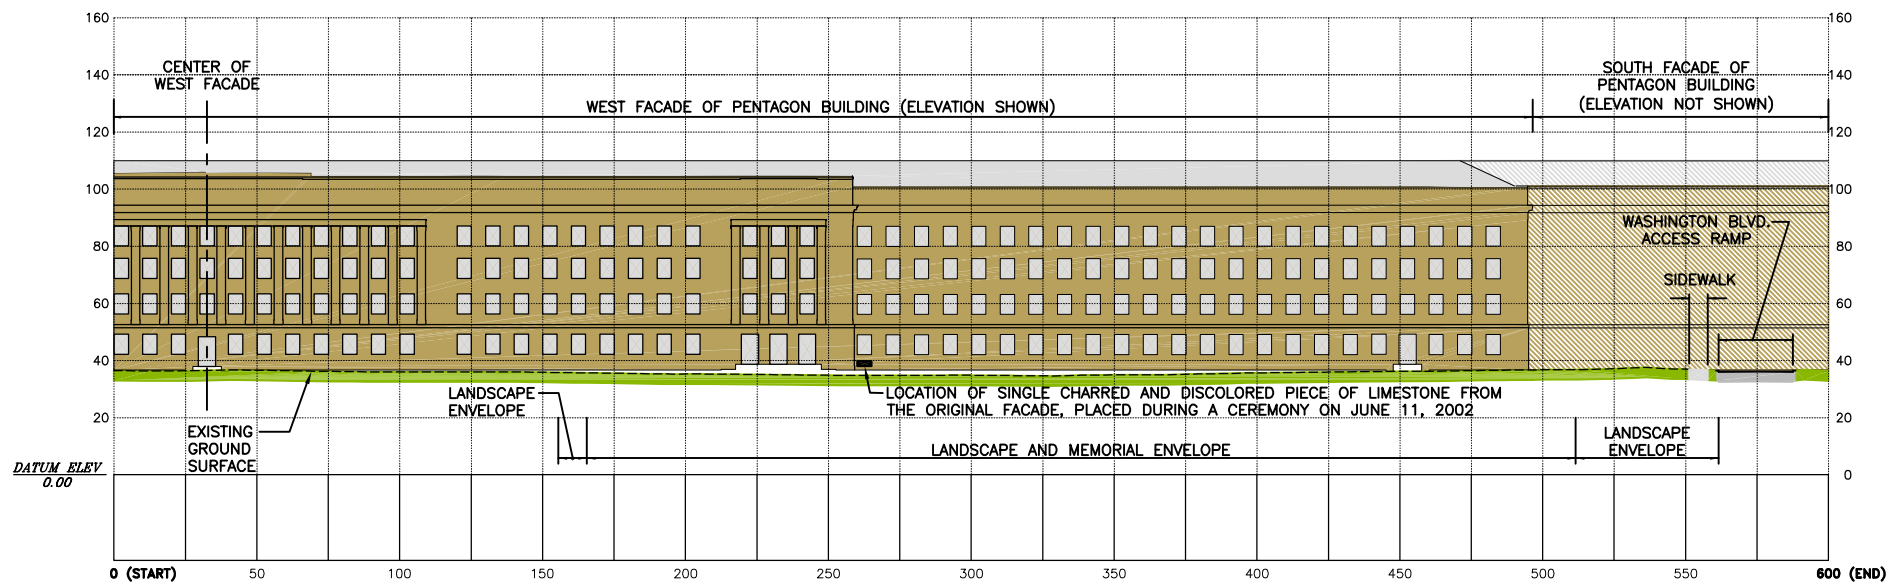

SECTION A–A

GRAPHIC SCALE IN FEET
30 0 30 60

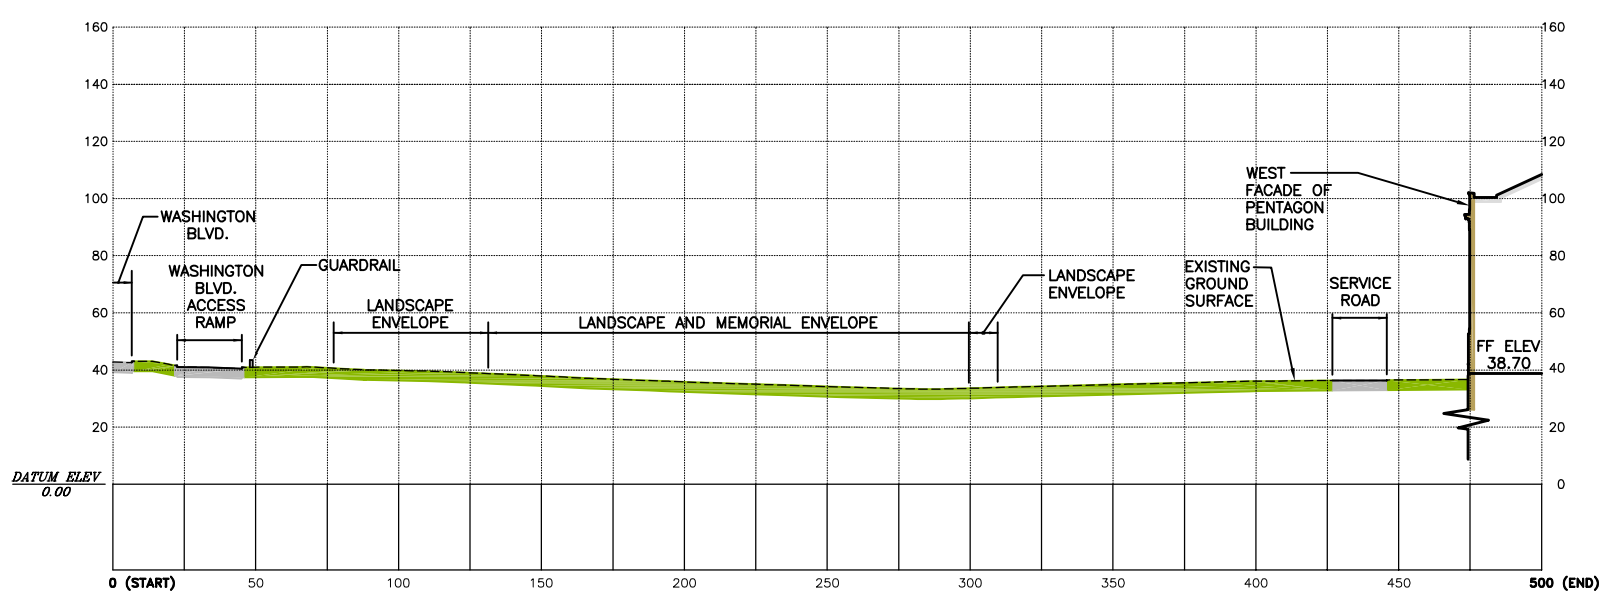

SECTION B–B

GRAPHIC SCALE IN FEET
30 0 30 60

US Army Corps of Engineers
Baltimore District

SYMBOL	REV.	DATE	DESCRIPTION	BY

U.S. ARMY ENGINEER DISTRICT, BALTIMORE
CORPS OF ENGINEERS
BALTIMORE, MARYLAND

PLATE 3 | DRAWING NUMBER | FILE NAME
SCALE: AS SHOWN | DATE: JUNE 2002 | PLT SCALE: 1"=30'

ARLINGTON, VIRGINIA
PENTAGON MEMORIAL
SECTIONS

Sheet Number:
3